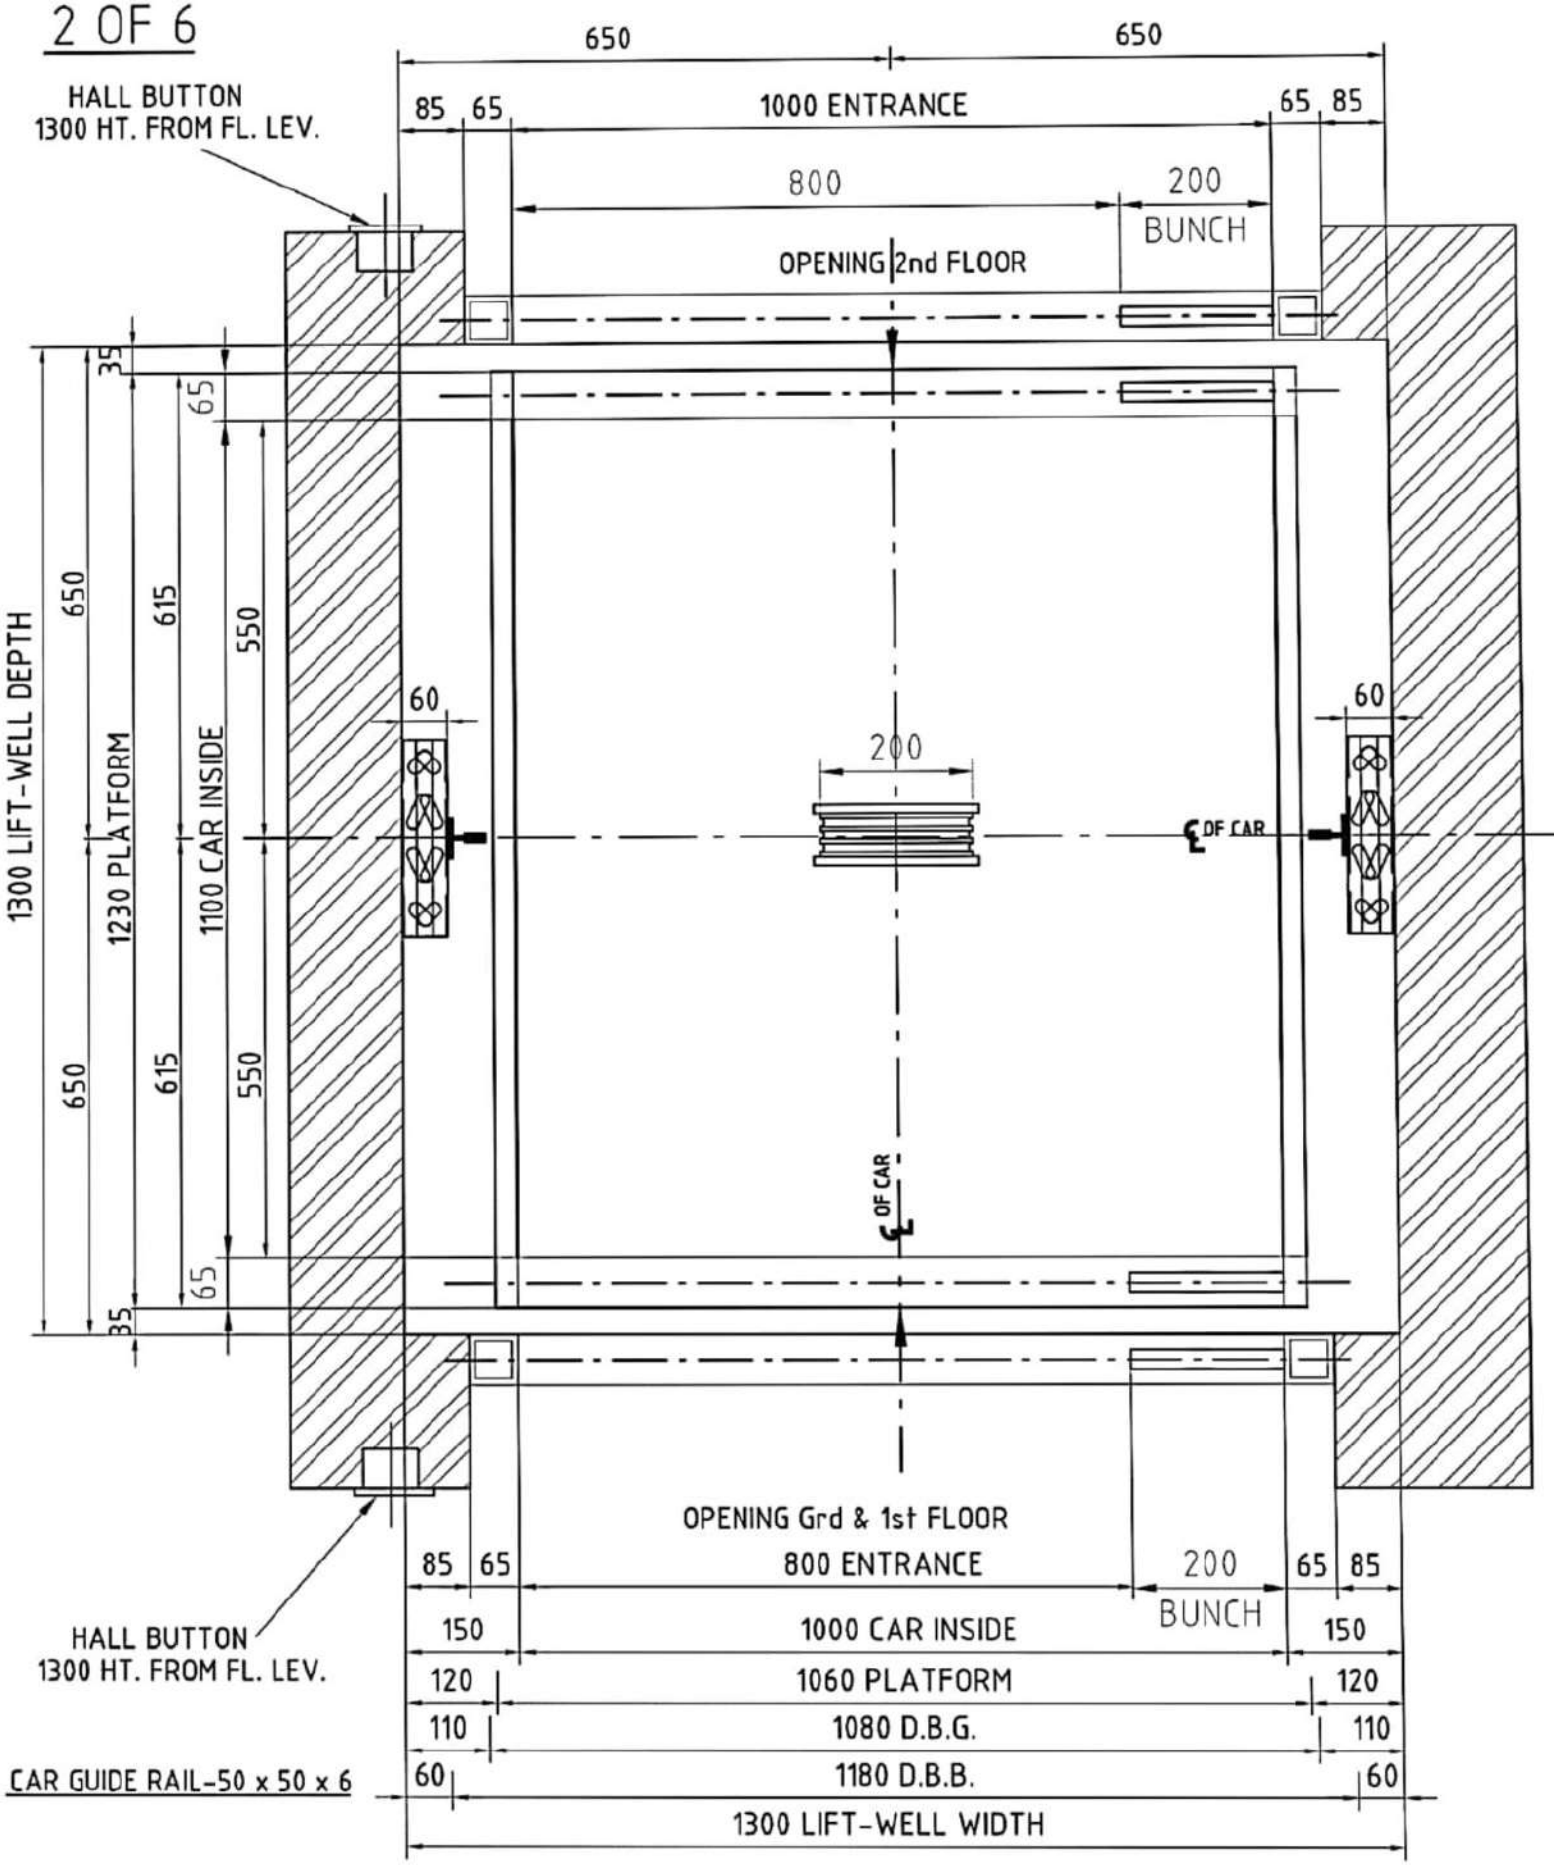


LIFT-WELL PLAN