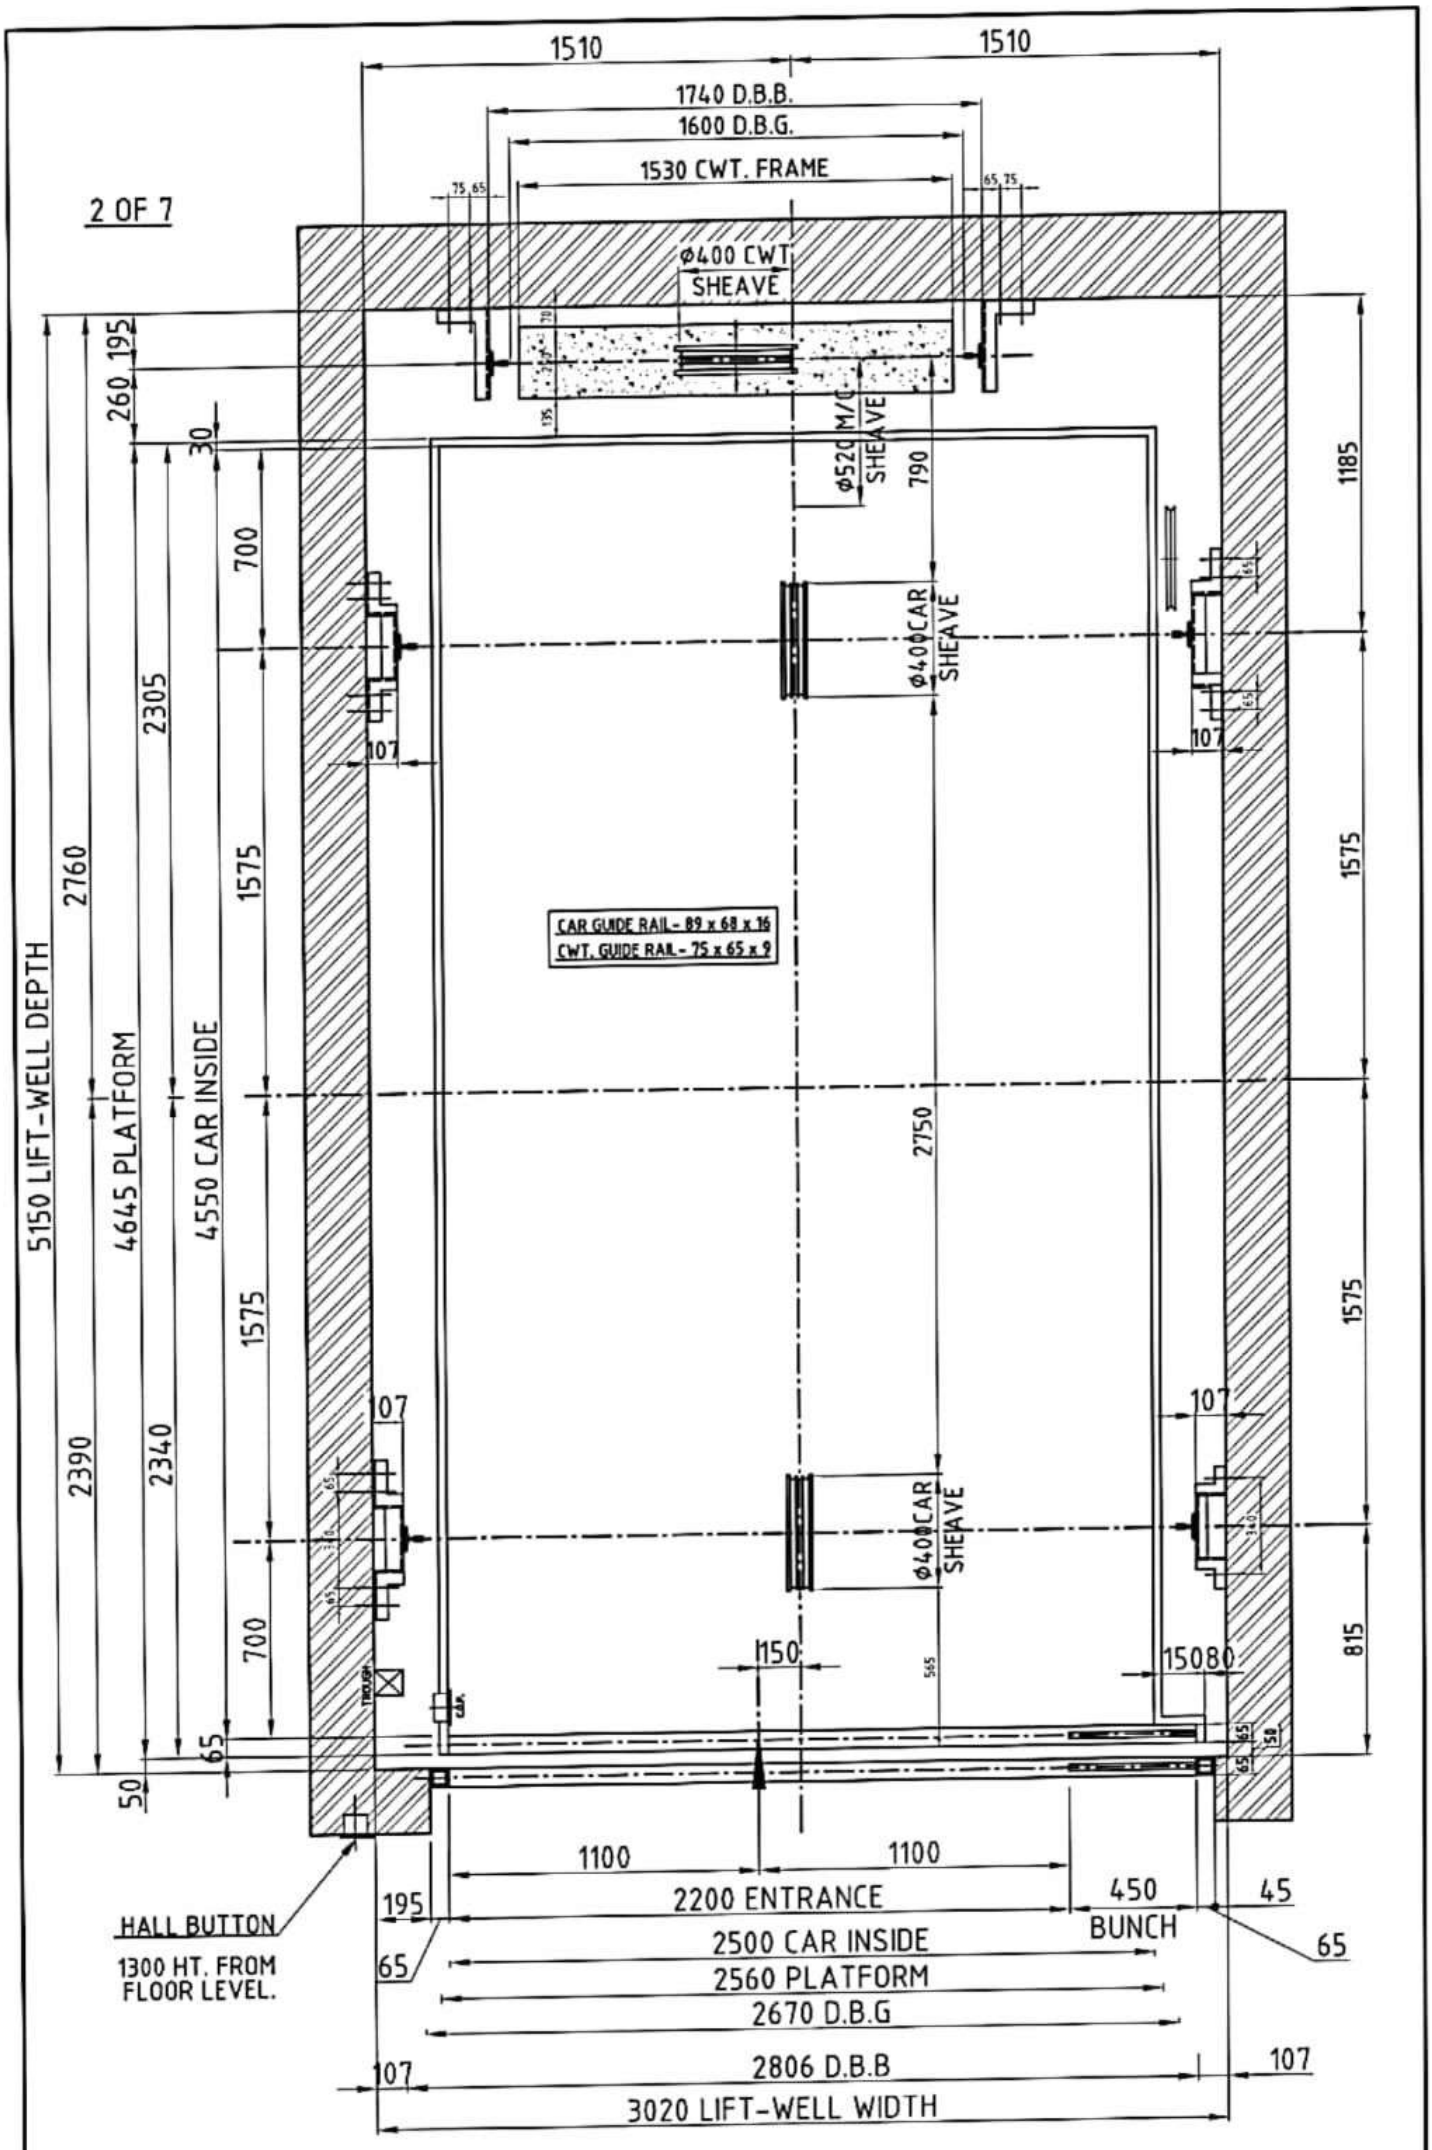

LIFT-WELL PLAN