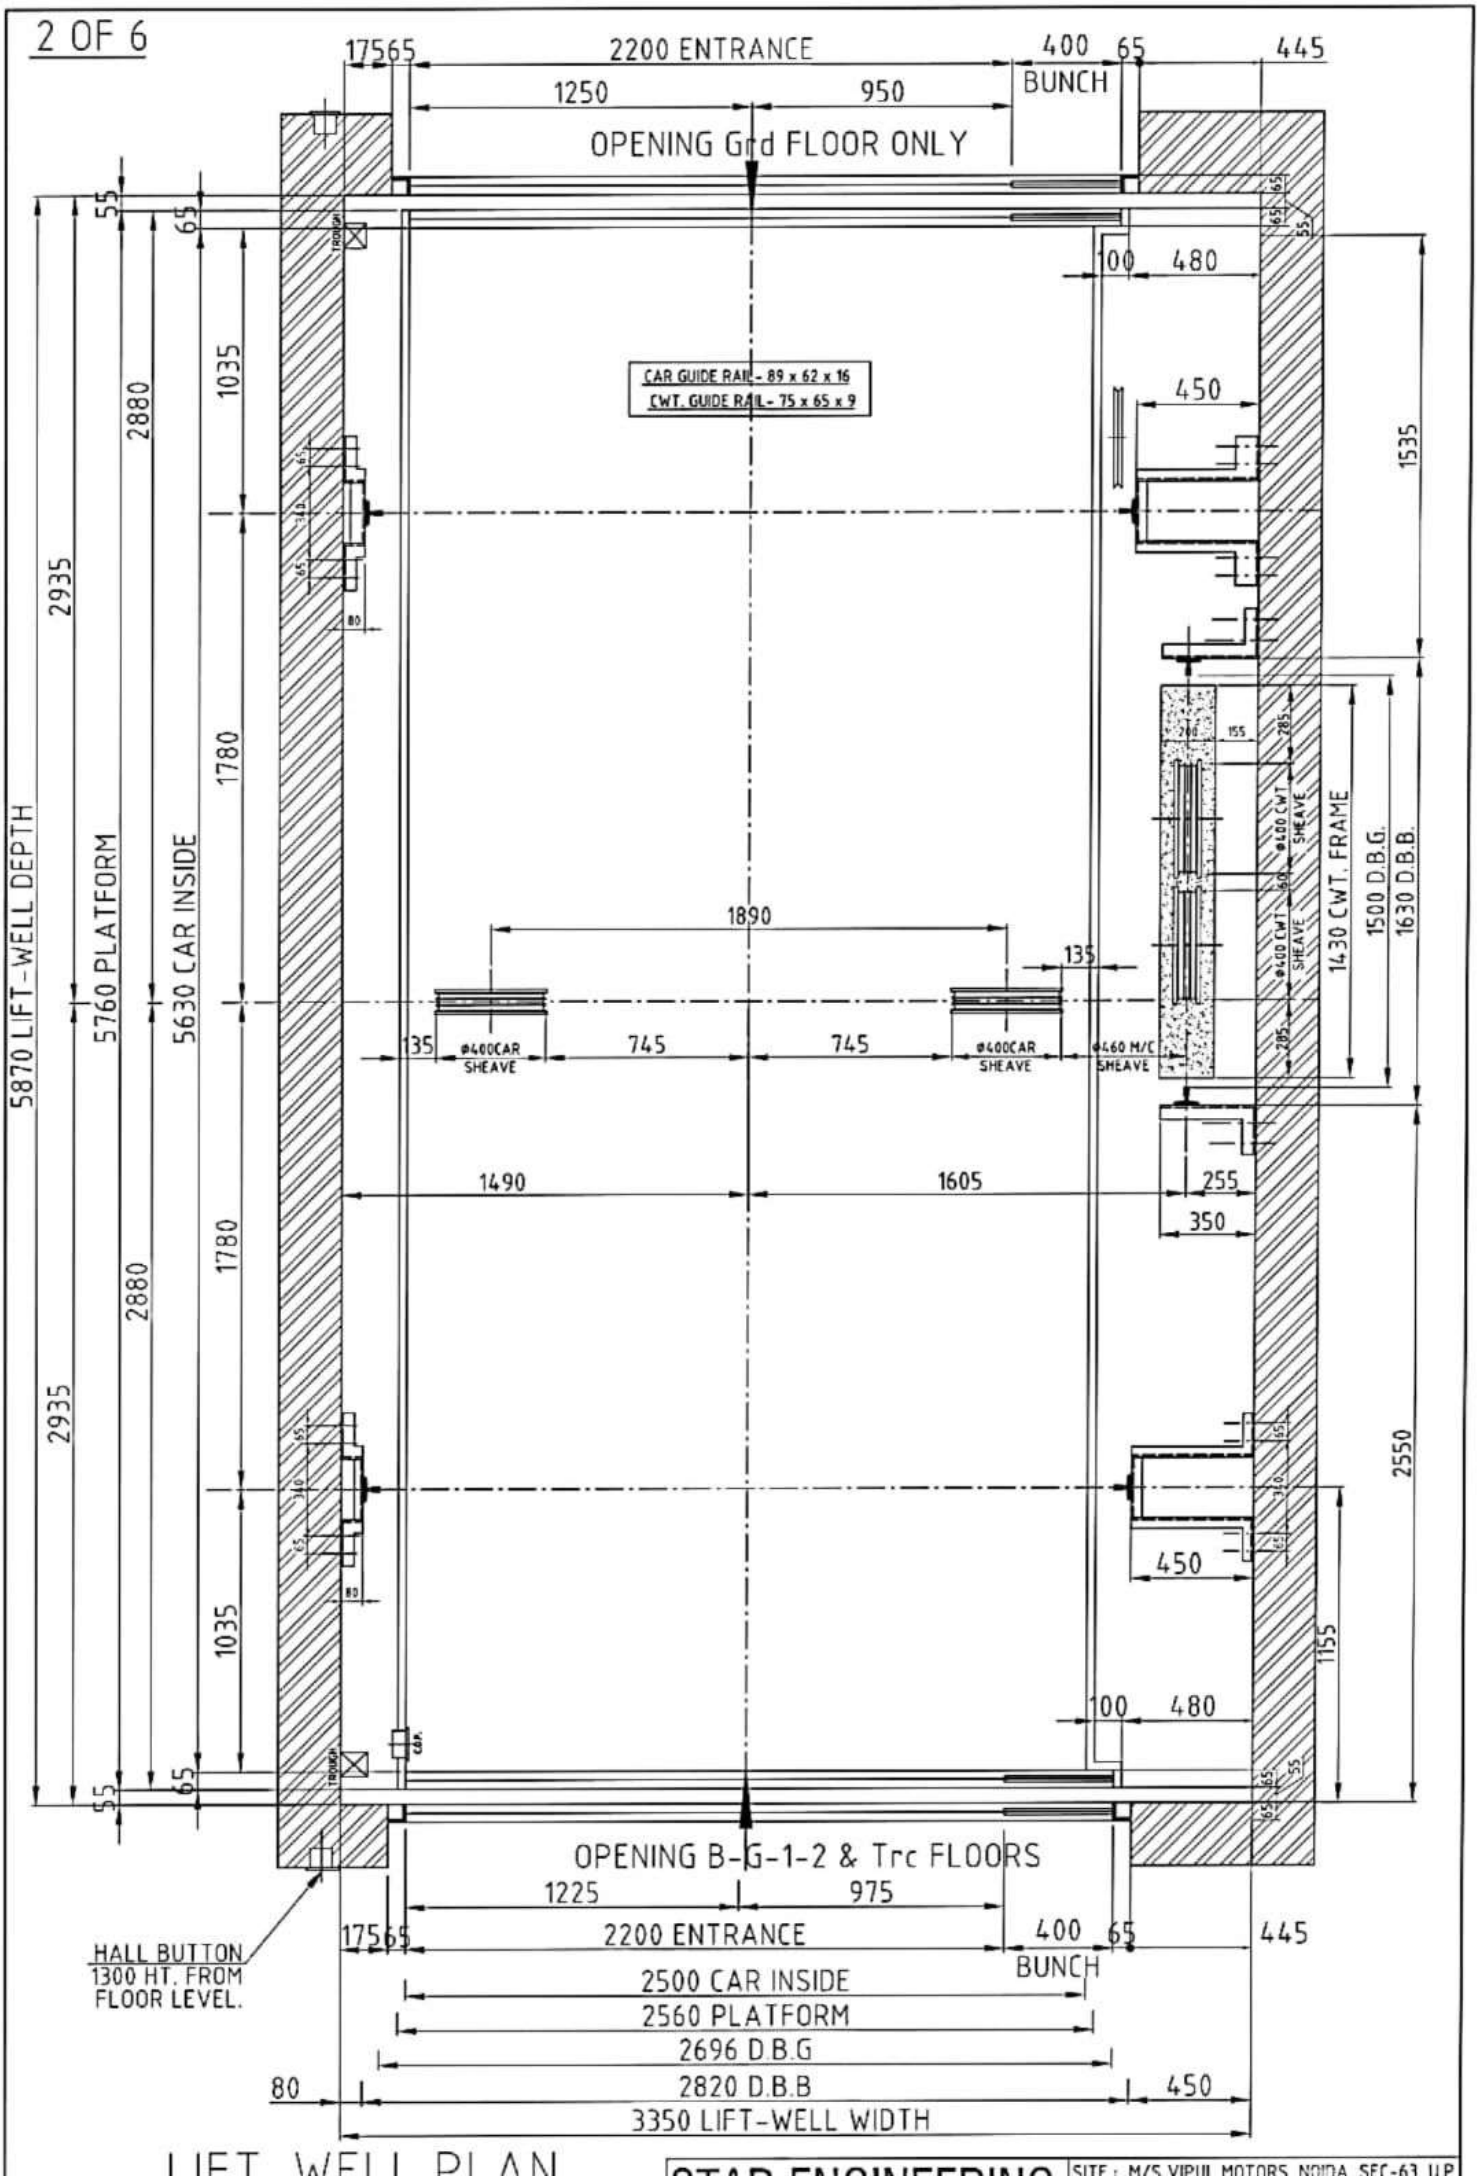

LIFT WELL PLAN

STAR ENGINEERING

SITE : M/S VIPUL MOTORS, NOIDA, SEC-63 U.P.